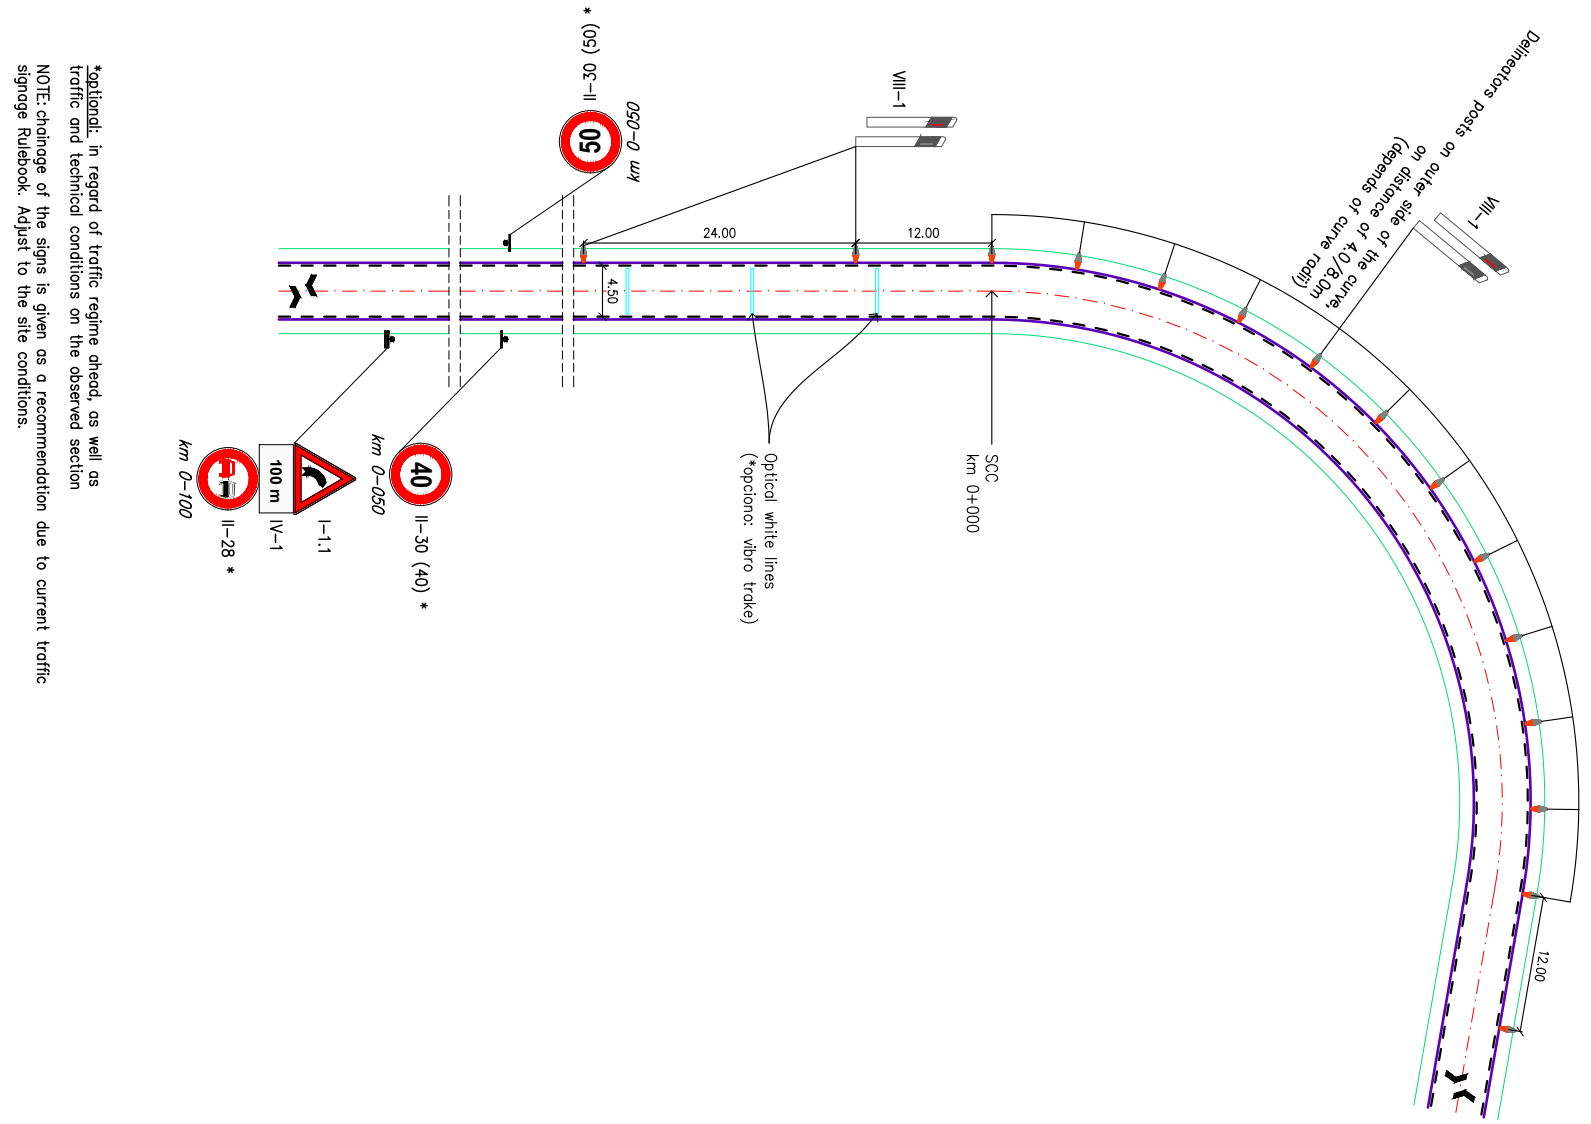

*optional: in regard of traffic regime ahead, as well as traffic and technical conditions on the observed section

NOTE: chainage of the signs is given as a recommendation due to current traffic signage Rulebook. Adjust to the site conditions.

Guidelines for local roads designing (GLRD)

ATTACHMENT: The method of marking dangerous curves on the local road of the design class K3 (standard cross section PP7.5)

Attachment No.:	Date:	Scale:
OK-03-K3	july 2022	1:500